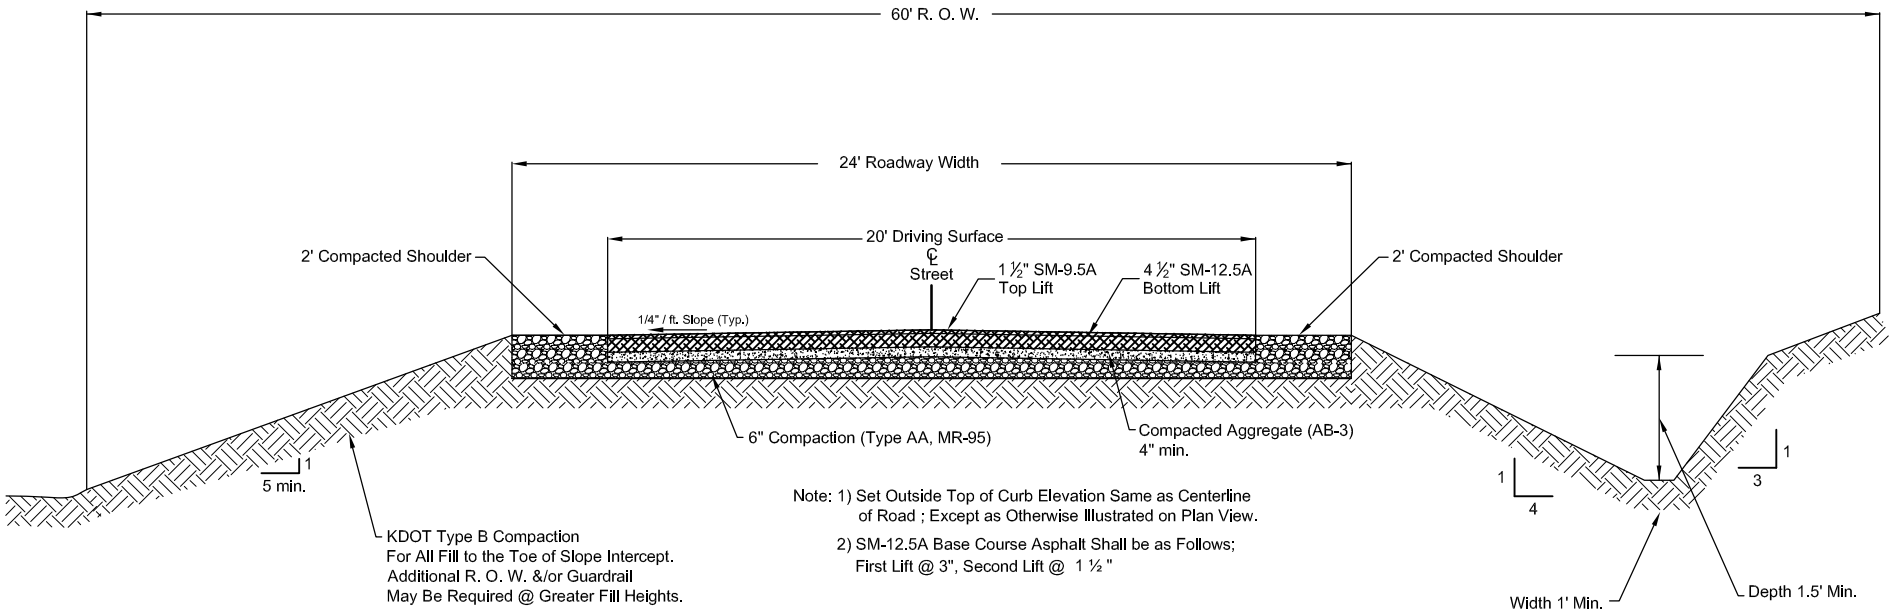

Note: 1) Set Outside Top of Curb Elevation Same as Centerline of Road ; Except as Otherwise Illustrated on Plan View.

2) SM-12.5A Base Course Asphalt Shall be as Follows; First Lift @ 3", Second Lift @ 1 ½ "

Typical Street Section (24' Wide Roadway)

n.t.s.

DRAWING NO. CR 104		
CRAWFORD COUNTY ROAD STANDARDS MINOR (LOCAL, CUL DE SAC OR LOOP) AGGREGATE STREET CONVERTED TO ASPHALT STREET		
drawn by MKM	date 01/2011	Triad Environmental Services P.O. Box 1507 Pittsburg, KS 66762 (620) 231-5660 V (620) 231-5661 F

Z:\Triad Projects\69-20\Street Sections.dwg(CR 104)